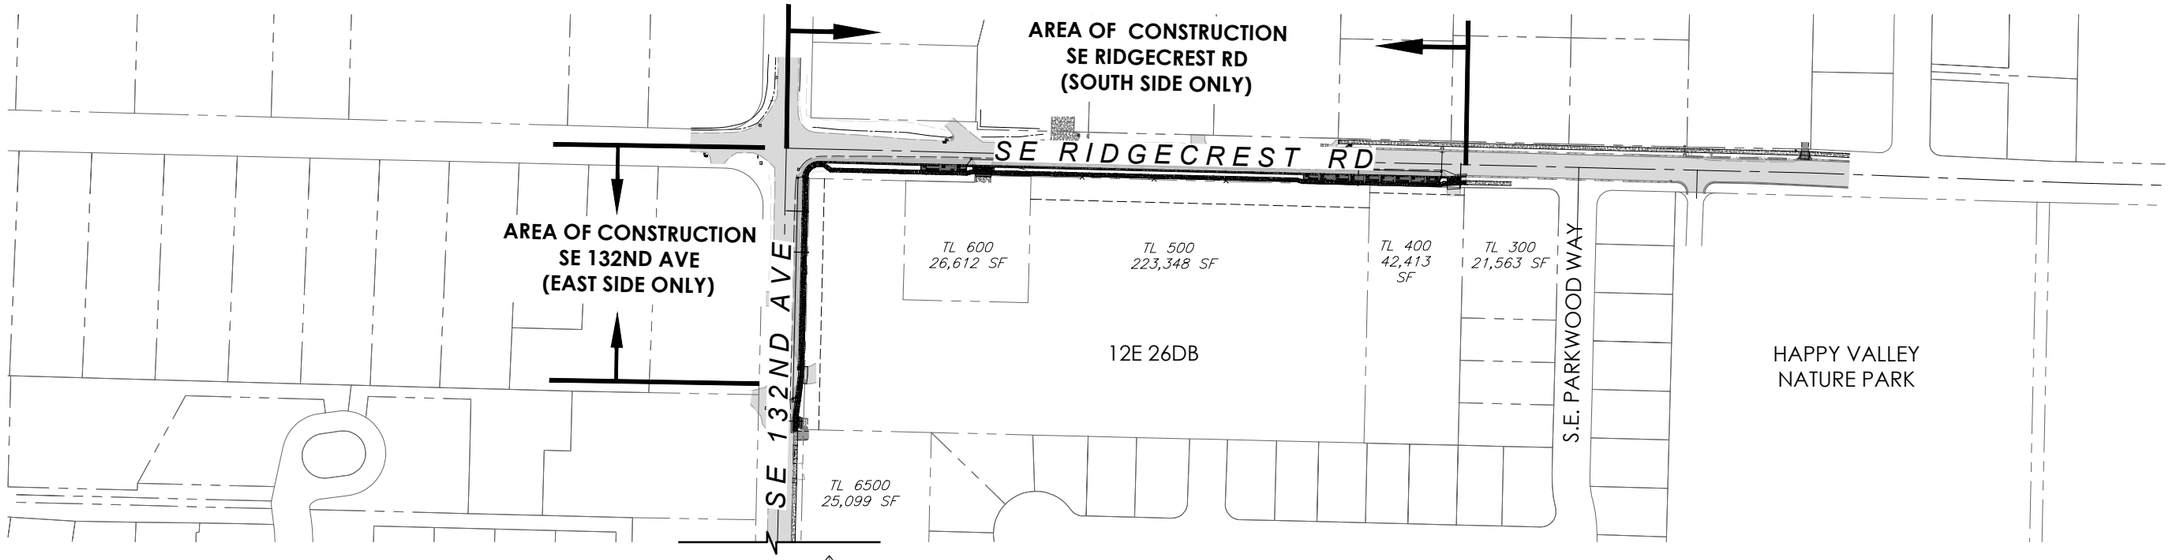

PHASE II: PROJECT OVERVIEW MAP

SCALE: 1"=100'

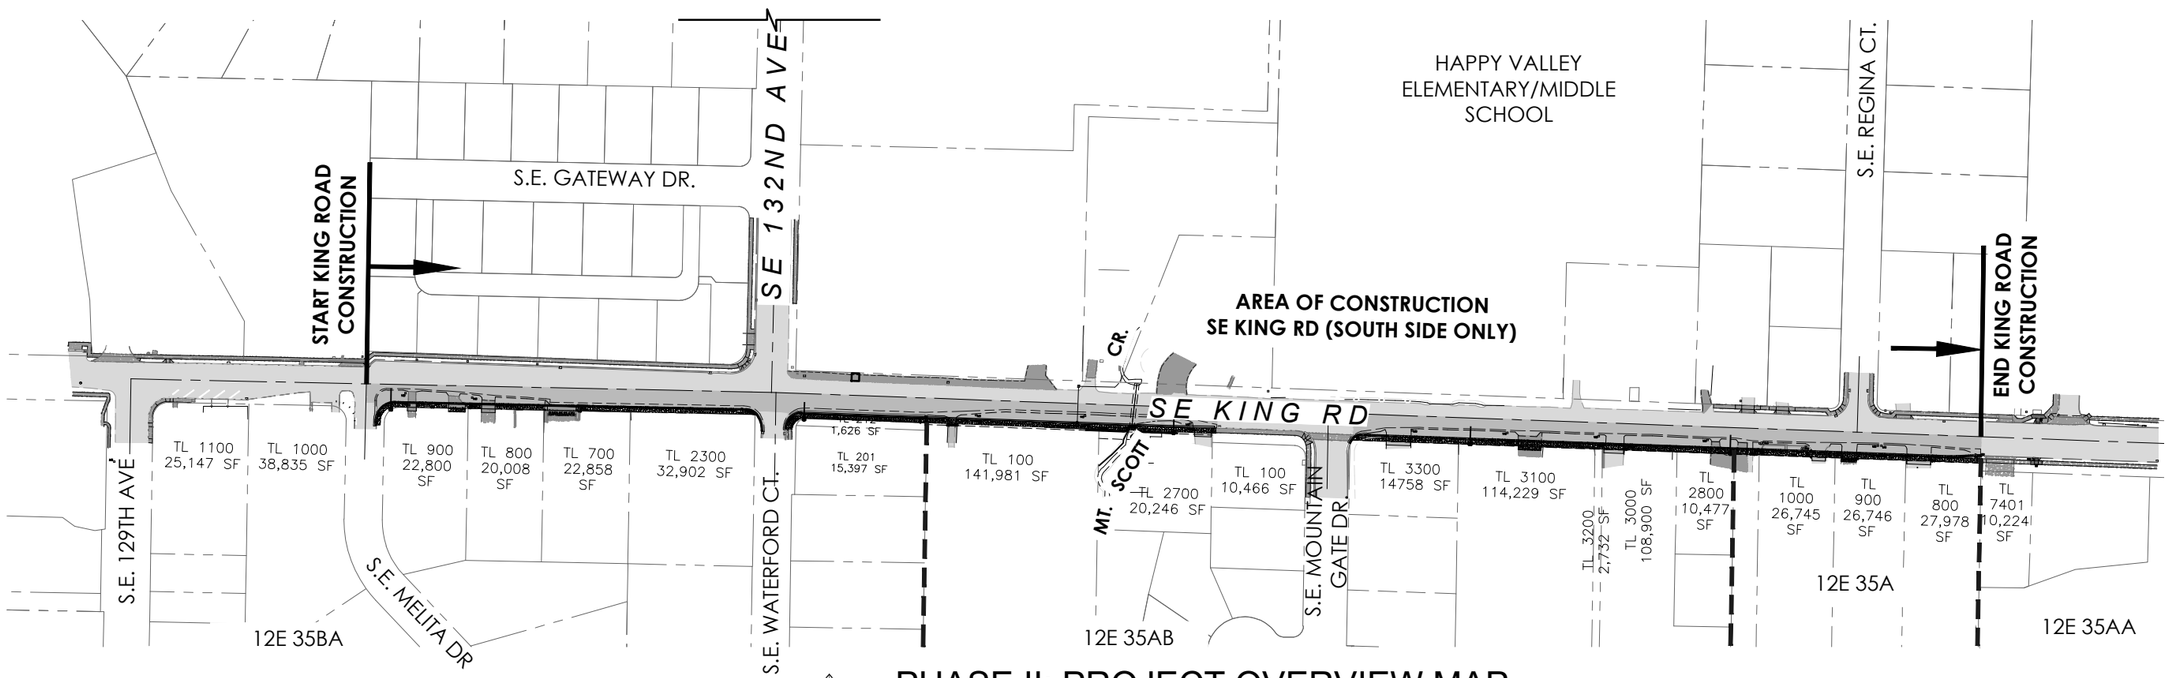

PHASE II: PROJECT OVERVIEW MAP

SCALE: 1"=100'

HAPPY VALLEY, OR
EST. 1965

BAR IS ONE INCH ON ORIGINAL DRAWING.

ADJUST SCALE AS SHOWN ACCORDINGLY.

REV.	DESCRIPTION	REVISED BY	DATE

REVISIONS

DIGITAL SIGNATURE
REGISTERED PROFESSIONAL ENGINEER
35338PE
OREGON
JAN. 13, 2004
EDWARD P. HODGES
EXPIRES: 06/30/2021

CURRAN–McLEOD, INC.
CONSULTING ENGINEERS
6655 S.W. HAMPTON ST., SUITE 210
PORTLAND, OREGON 97223
PHONE (503) 684–3478

CITY OF HAPPY VALLEY
2020 SUPERBLOCK PEDESTRIAN IMPROVEMENTS - PHASE II
KING ROAD, 132ND AVENUE AND RIDGECREST ROAD
PROJECT OVERVIEW

CLACKAMAS COUNTY, OREGON

DATE	SEPT 2020
P/N	1729
D/B	EPH
D/S	JVB/JHH
CAD#	1729–G1–G5

J:\Happy Valley\1729 HV Superblock Sidewalk Connection\PHASE 2\DWG\1729-Project Overview Maps (For Ed).dwg, 12/3/2020 4:18:28 PM, DWG To PDF.pc3