TREE MONITORING & REMOVAL MAPS

FOR

SE 129TH AVENUE BIKE LANES & SIDEWALK PROJECT

HAPPY VALLEY, OREGON

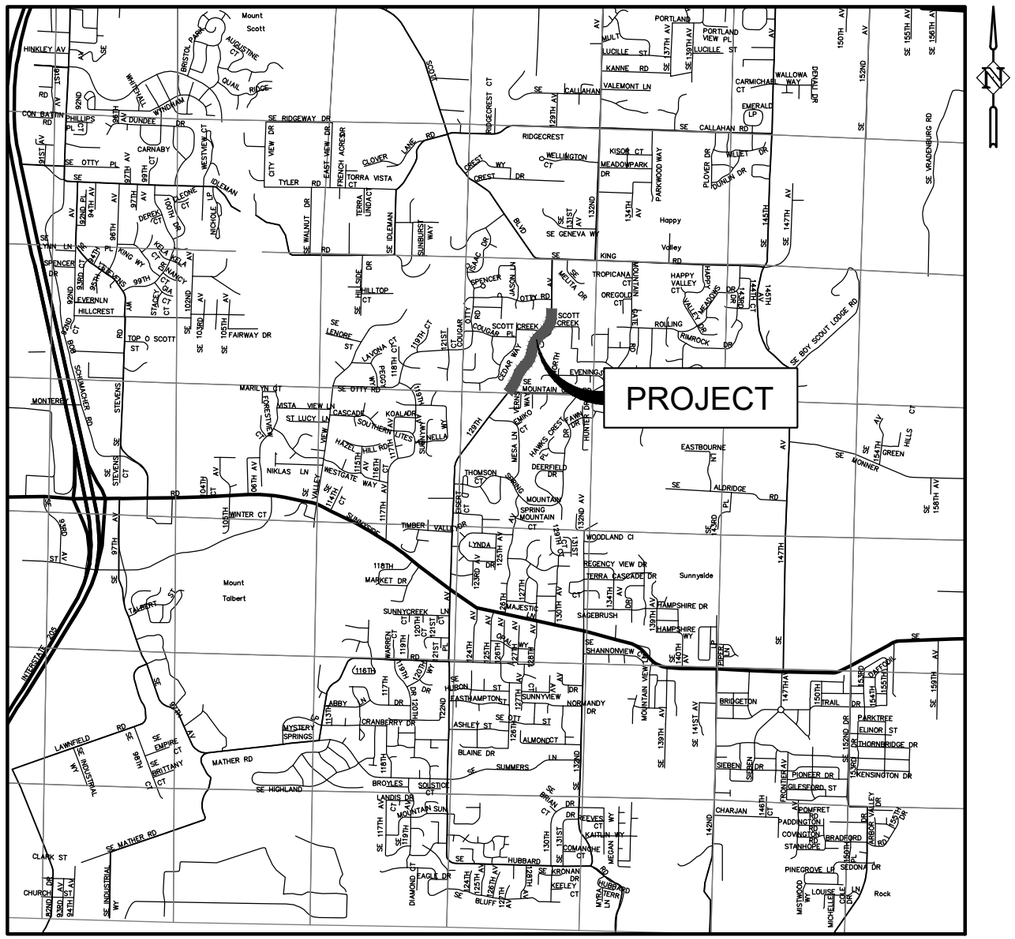

VICINITY MAP

NTS

INDEX OF SHEETS

1 *COVER SHEET*

2 *TREE MONITORING & REMOVAL MAP*

3 *TREE MONITORING & REMOVAL MAP*

COVER SHEET

SE 129TH AVE BIKE LANES & SIDEWALK

HAPPY VALLEY, OR

Harper Houf Peterson Righellis Inc.

HHPR

ENGINEERS ◆ PLANNERS

LANDSCAPE ARCHITECTS ◆ SURVEYORS

205 SE Spokane Street, Suite 200, Portland, OR 97202

phone: 503.221.1131 www.hhpr.com fax: 503.221.1171

DESIGNED: HHPR TEAM

DRAWN: HHPR TEAM

CHECKED: DSH

DATE: 10/21/2020

DATE	NO.	DESCRIPTION

REVISIONS

SHEET NO. 1

JOB NO. HAP-12

P:\HAP (City of Happy Valley)\HAP-12 (SE 129th Avenue)\HAP12-DWGS\Exhibits\Tree Removal\ HAP12-TREE-REM.dwg

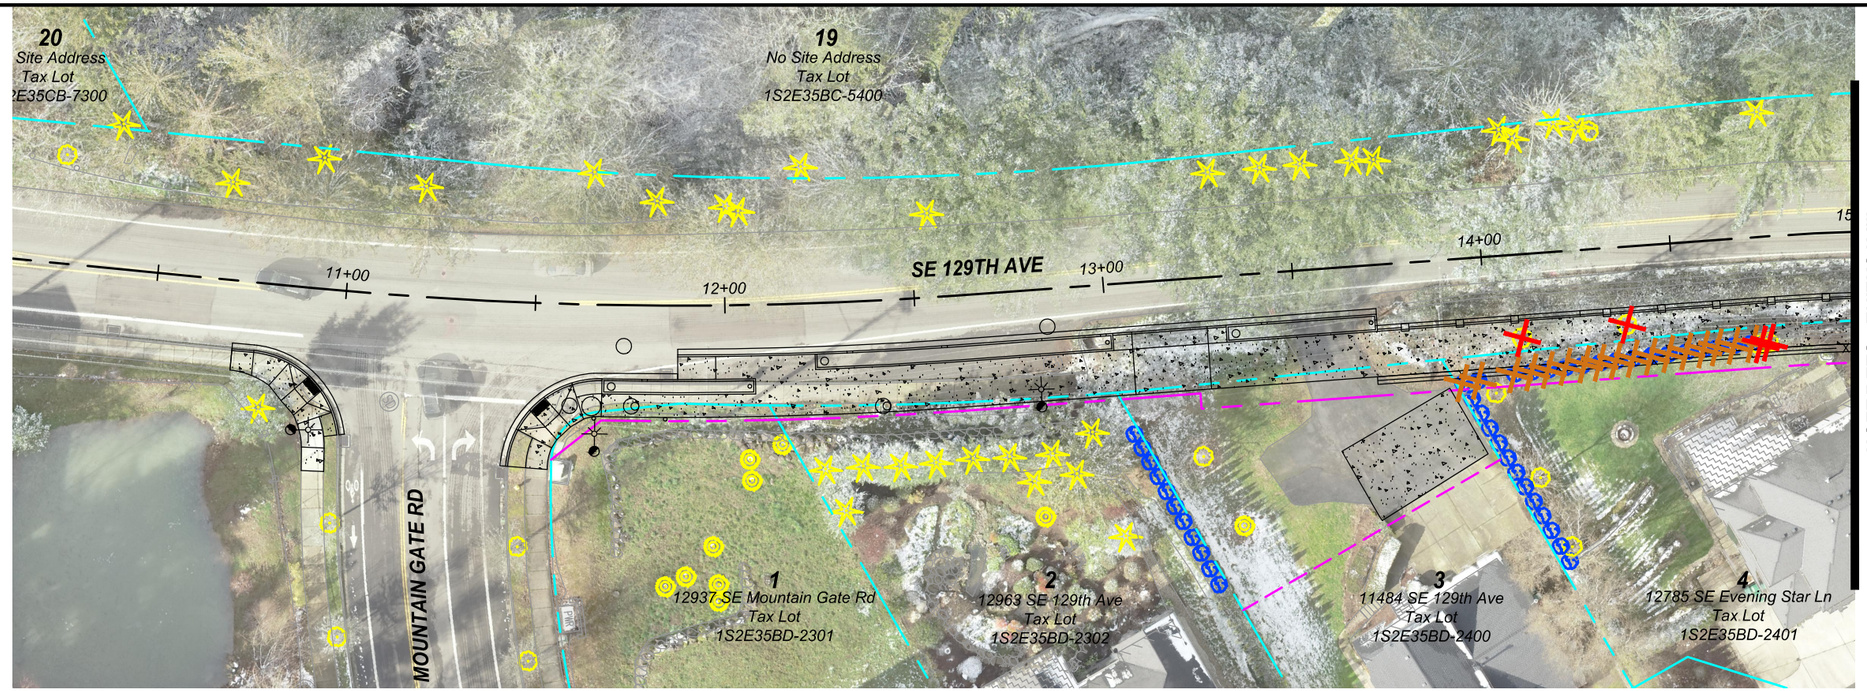

SE 129TH AVE. PLAN

SCALE: 1" = 40'

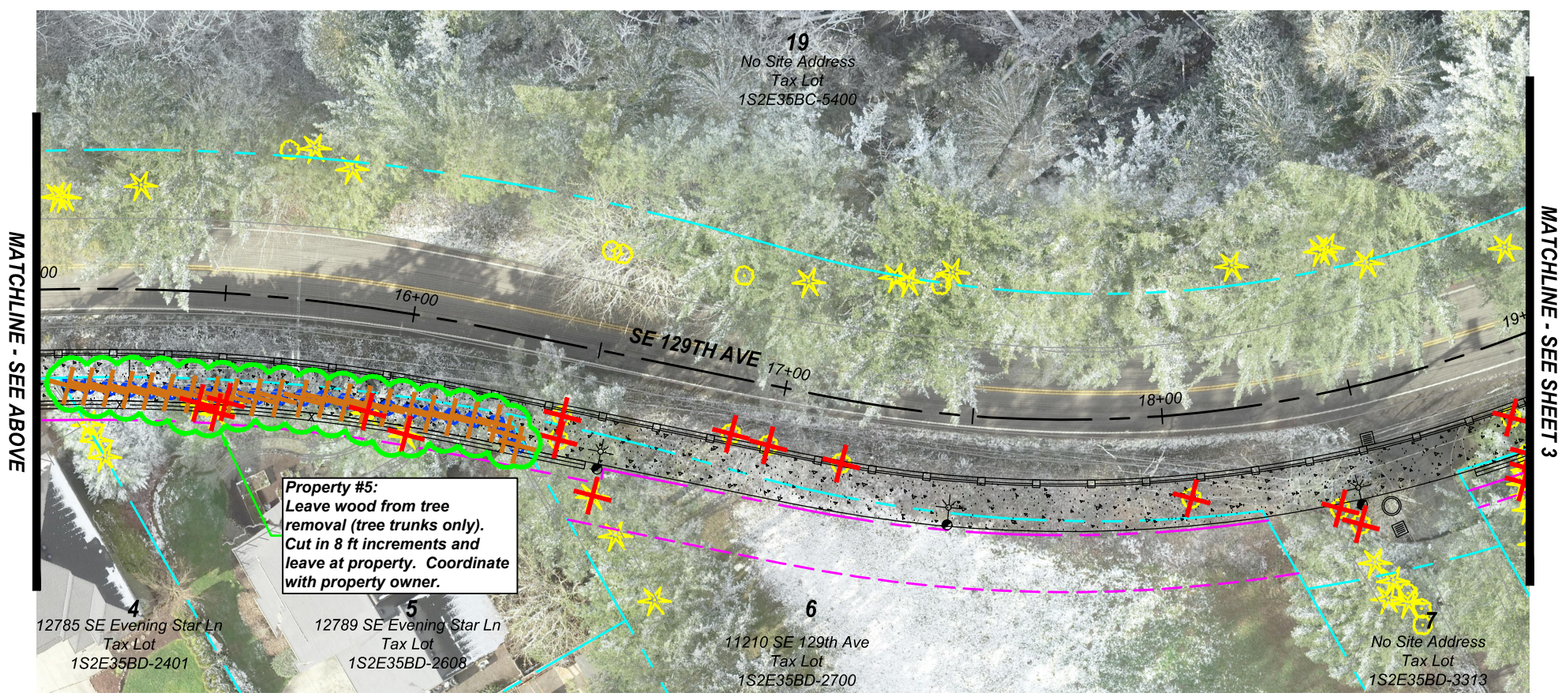

SE 129TH AVE. PLAN

SCALE: 1" = 40'

LEGEND

- TREE TO REMAIN
- TREE TO BE REMOVED
- SHRUB TO REMAIN
- SHRUB TO BE REMOVED

0 10 20 40

SCALE: 1" =40 '

TREE MONITORING & REMOVAL MAP

SE 129TH AVE BIKE LANES & SIDEWALK

HAPPY VALLEY, OR

Harper Houf Peterson Righellis Inc.
HHPR
ENGINEERS ◆ PLANNERS
LANDSCAPE ARCHITECTS ◆ SURVEYORS
205 SE Spokane Street, Suite 200, Portland, OR 97202
phone: 503.221.1131 www.hhpr.com fax: 503.221.1171

DESIGNED: HHPR TEAM
DRAWN: HHPR TEAM
CHECKED: DSH
DATE: 10/21/2020

DATE	NO.	DESCRIPTION

REVISIONS

SHEET NO. 2

JOB NO. HAP-12

P:\HAP (City of Happy Valley)\HAP-12 (SE 129th Avenue)\HAP12-DWGS\Exhibits\Tree Removal\ HAP12-TREE-REM.dwg

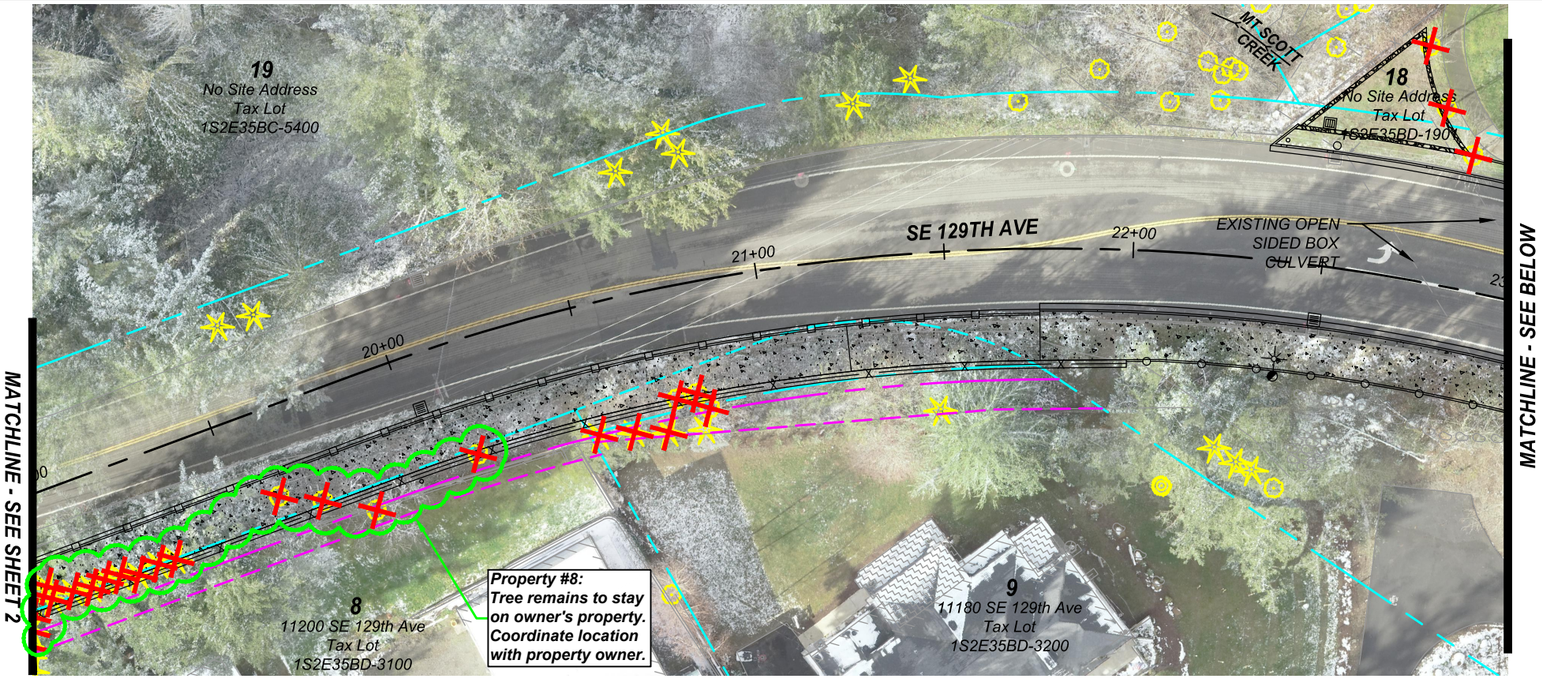

SE 129TH AVE. PLAN

SCALE: 1" = 40'

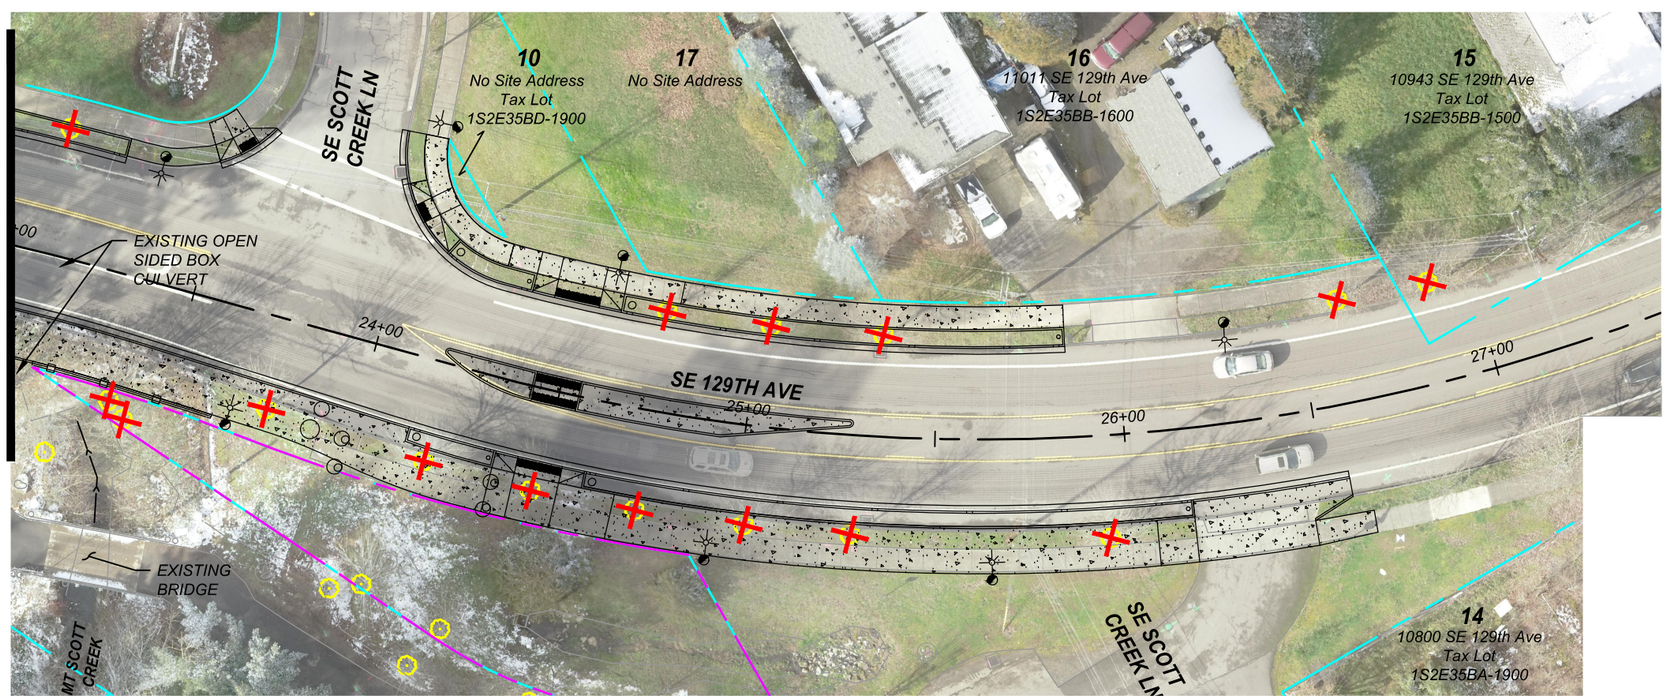

SE 129TH AVE. PLAN

SCALE: 1" = 40'

LEGEND

- TREE TO REMAIN
- TREE TO BE REMOVED
- SHRUB TO REMAIN
- SHRUB TO BE REMOVED

0 10 20 40

SCALE: 1" =40 '

TREE MONITORING & REMOVAL MAP

SE 129TH AVE BIKE LANES & SIDEWALK

HAPPY VALLEY, OR

Harper Houf Peterson Righellis Inc.
HHPR
ENGINEERS ◆ PLANNERS
LANDSCAPE ARCHITECTS ◆ SURVEYORS
205 SE Spokane Street, Suite 200, Portland, OR 97202
phone: 503.221.1131 www.hhpr.com fax: 503.221.1171

DESIGNED: HHPR TEAM
DRAWN: HHPR TEAM
CHECKED: DSH
DATE: 10/21/2020

DATE	NO.	DESCRIPTION

REVISIONS

SHEET NO. 3

JOB NO. HAP-12

P:\HAP (City of Happy Valley)\HAP-12 (SE 129th Avenue)\HAP12-DWGS\Exhibits\Tree Removal\ HAP12-TREE-REM.dwg